soluciones electrostáticas

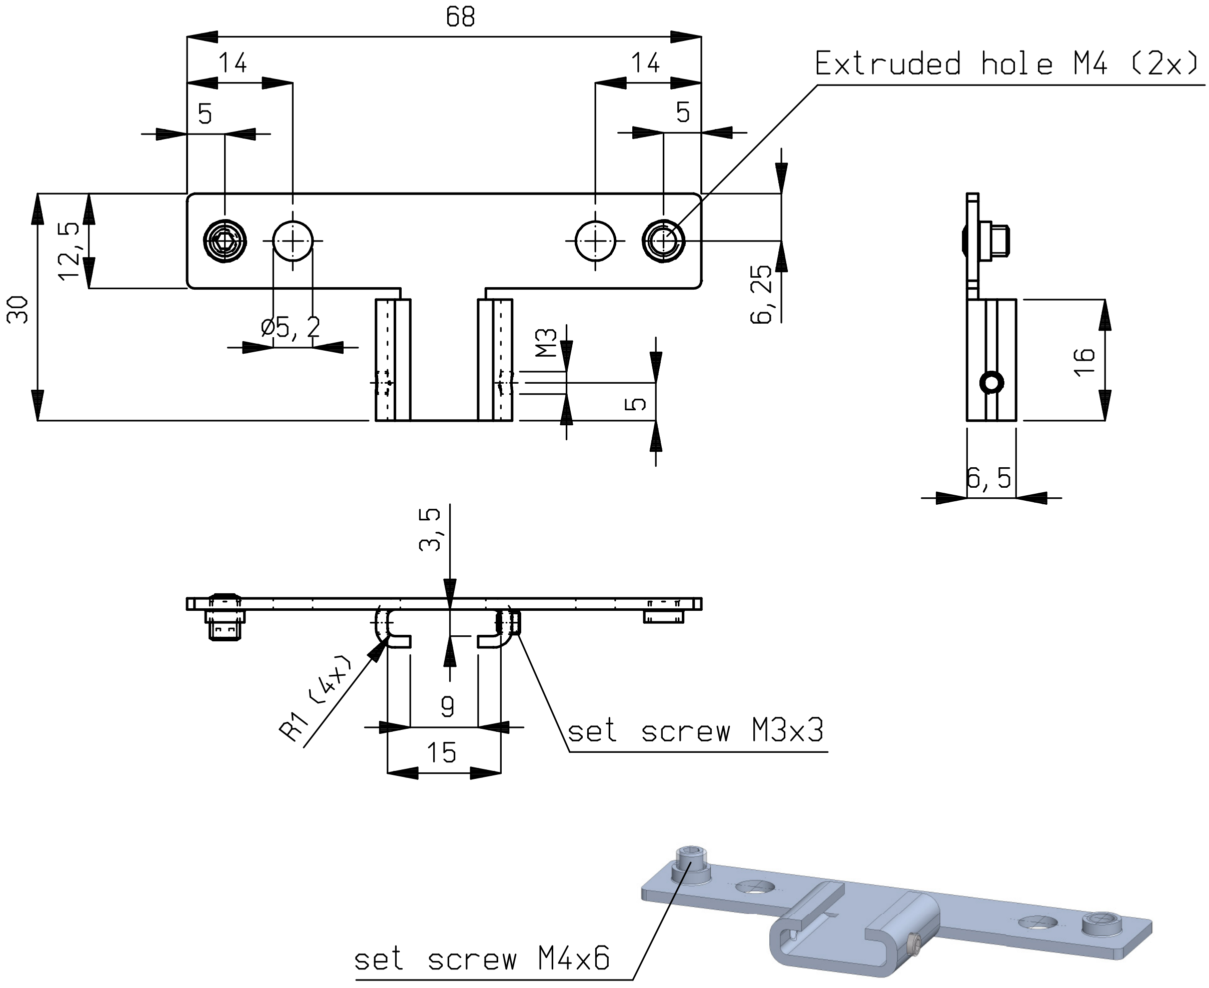

Material: - stainless steel 304, plate 1,5 mm
- stainless steel set screw M4x6, DIN913
- stainless steel set screw M3x3, DIN913

Remove burrs and sharp edges.

Roughness acc. to ISO 1302	Dimensions tolerated acc. to ISO 129	Tolerances of form and position acc. to ISO 1101	Dimensions in mm.

Rev.	Description	Chk.	Date
-	-		-
-	-		-

SIMCO ION™
An ITW Company
www.simco-ion.nl Tel: +31 (0)573 288333

XX
Control dim.

Copyright©
SIMCO (Nederland) BV

Range [mm]	0,5 - 3	>3 - 6	>6 - 30	>30 - 120	>120 - 315	>315 - 1000	>1000-2000	>2000-4000
middle	±0,1	±0,1	±0,2	±0,3	±0,5	±0,8	±1,2	±2
~~rough~~	~~±0,15~~	~~±0,2~~	~~±0,5~~	~~±0,8~~	~~±1,2~~	~~±2~~	~~±3~~	~~±4~~

Name: **Bracket T-slot stainless steel (long)**
Drawn: BSG
Part no.: —
CAD GENERATED
NOT AUTOMATICALLY UPDATED
Date: 20-6-2016
M: 1:1
A4
Check:
Dwg. no.: 0-6136-5